NUMBER	DIRECTION	DISTANCE
L1	S43°49'53"W	197.24'
L2	N03°28'37"E	172.17'
L3	N25°11'20"E	206.18'
L4	N49°53'12"E	12.37'
L5	S75°50'07"E	386.26'
L6	N39°30'10"E	65.86'
L7	S43°06'16"E	7.09'
L8	N33°02'17"E	17.94'
L9	S38°27'00"E	83.71'
L10	N32°42'55"E	23.75'
L11	S73°39'17"E	40.50'
L12	N37°02'21"E	30.03'
L13	S15°00'53"E	92.64'
L14	N41°39'41"E	47.83'
L15	N22°24'19"E	68.89'
L16	N42°01'36"E	176.66'
L17	N17°51'55"W	21.34'
L18	N81°11'23"E	47.65'
L19	N73°02'32"E	41.72'
L20	S63°03'09"E	173.02'
L21	N18°14'47"W	93.13'
L22	N06°07'50"E	33.87'
L23	N70°51'13"E	47.71'
L24	N06°21'37"W	93.82'
L25	N41°18'59"E	44.58'
L26	N15°27'24"W	93.27'
L27	N17°01'37"E	21.47'
L28	N03°52'34"E	82.83'
L29	N31°29'31"W	30.26'
L30	N36°58'35"E	56.17'
L31	N16°35'02"W	100.08'
L32	N77°46'50"E	72.66'
L33	N29°26'05"W	98.23'
L34	S01°36'03"W	31.96'
L35	N16°20'50"W	113.99'
L36	S33°39'44"E	36.72'
L37	N07°47'38"W	69.97'
L38	N04°51'56"W	33.08'
L39	N23°03'19"E	126.38'
L40	N13°40'20"E	27.27'
L41	N12°52'54"E	42.50'
L42	N83°51'25"E	73.81'
L43	S46°57'08"E	103.29'
L44	N19°50'06"W	112.65'
L45	N82°06'28"E	148.98'
L46	N68°37'41"E	158.47'
L47	N49°19'01"E	124.16'
L48	N83°35'07"E	88.40'
L49	N12°18'09"E	40.61'
L50	N06°16'19"W	29.41'
L51	N25°57'56"W	46.33'
L52	N41°45'50"W	68.73'
L53	N44°58'49"W	77.53'
L54	N28°24'02"W	38.33'
L55	N18°19'35"W	29.89'
L56	N10°57'40"W	77.60'
L57	N41°31'38"W	41.66'
L58	N06°07'26"W	45.65'
L59	N26°11'47"E	59.03'
L60	N49°01'09"E	83.37'
L61	S05°17'18"E	89.28'
L62	N56°28'05"E	69.61'
L63	N84°14'38"E	75.91'
L64	S56°12'50"E	75.41'
L65	S60°52'01"E	42.97'
L66	S42°50'30"E	69.36'
L67	S59°25'07"E	65.44'
L68	N89°37'36"E	51.75'
L69	S00°57'29"W	317.03'
L70	N82°57'48"E	2.42'
L71	S00°35'07"W	44.48'

NUMBER	DIRECTION	DISTANCE
L72	N69°47'04"E	15.00'
L73	N19°17'56"W	59.84'
L74	N16°51'56"W	97.36'
L75	N16°47'56"W	97.62'
L76	N10°51'56"W	97.63'
L77	N07°51'56"W	97.63'
L78	N01°55'56"W	97.62'
L79	N04°47'56"W	97.62'
L80	N03°19'04"E	99.38'
L81	N06°18'04"E	146.55'
L82	S44°18'59"E	166.22'
L83	S87°55'11"E	125.13'
L84	S88°59'04"E	218.97'
L85	N53°12'05"E	61.66'
L86	S79°12'09"E	59.44'
L87	S65°25'19"E	71.10'
L88	S79°49'23"E	128.13'
L89	S88°03'12"E	123.21'
L90	S61°40'21"E	48.32'
L91	S49°31'34"E	85.98'
L92	S06°10'45"W	76.48'
L93	S25°26'08"W	137.52'
L94	S49°05'08"W	109.89'
L95	S46°55'37"E	22.65'
L96	N58°16'39"E	71.84'
L97	N71°42'50"E	88.97'
L98	S63°16'31"E	47.77'
L99	S41°34'07"E	60.19'
L100	S03°08'45"E	59.69'
L101	S53°17'57"E	55.73'
L102	S01°33'49"W	71.07'
L103	S47°13'45"E	46.56'
L104	S12°22'23"E	82.08'
L105	S20°14'13"W	69.52'
L106	S35°24'59"E	94.64'
L107	S32°30'00"W	47.39'
L108	N45°26'00"E	53.42'
L109	N12°47'09"W	26.49'
L110	N39°40'23"W	58.78'
L111	N15°16'35"E	134.02'
L112	N09°30'31"W	47.89'
L113	N47°01'20"W	47.49'
L114	N19°48'33"E	75.71'
L115	N42°51'58"W	61.51'
L116	N12°19'13"E	55.88'
L117	N00°30'46"W	43.01'

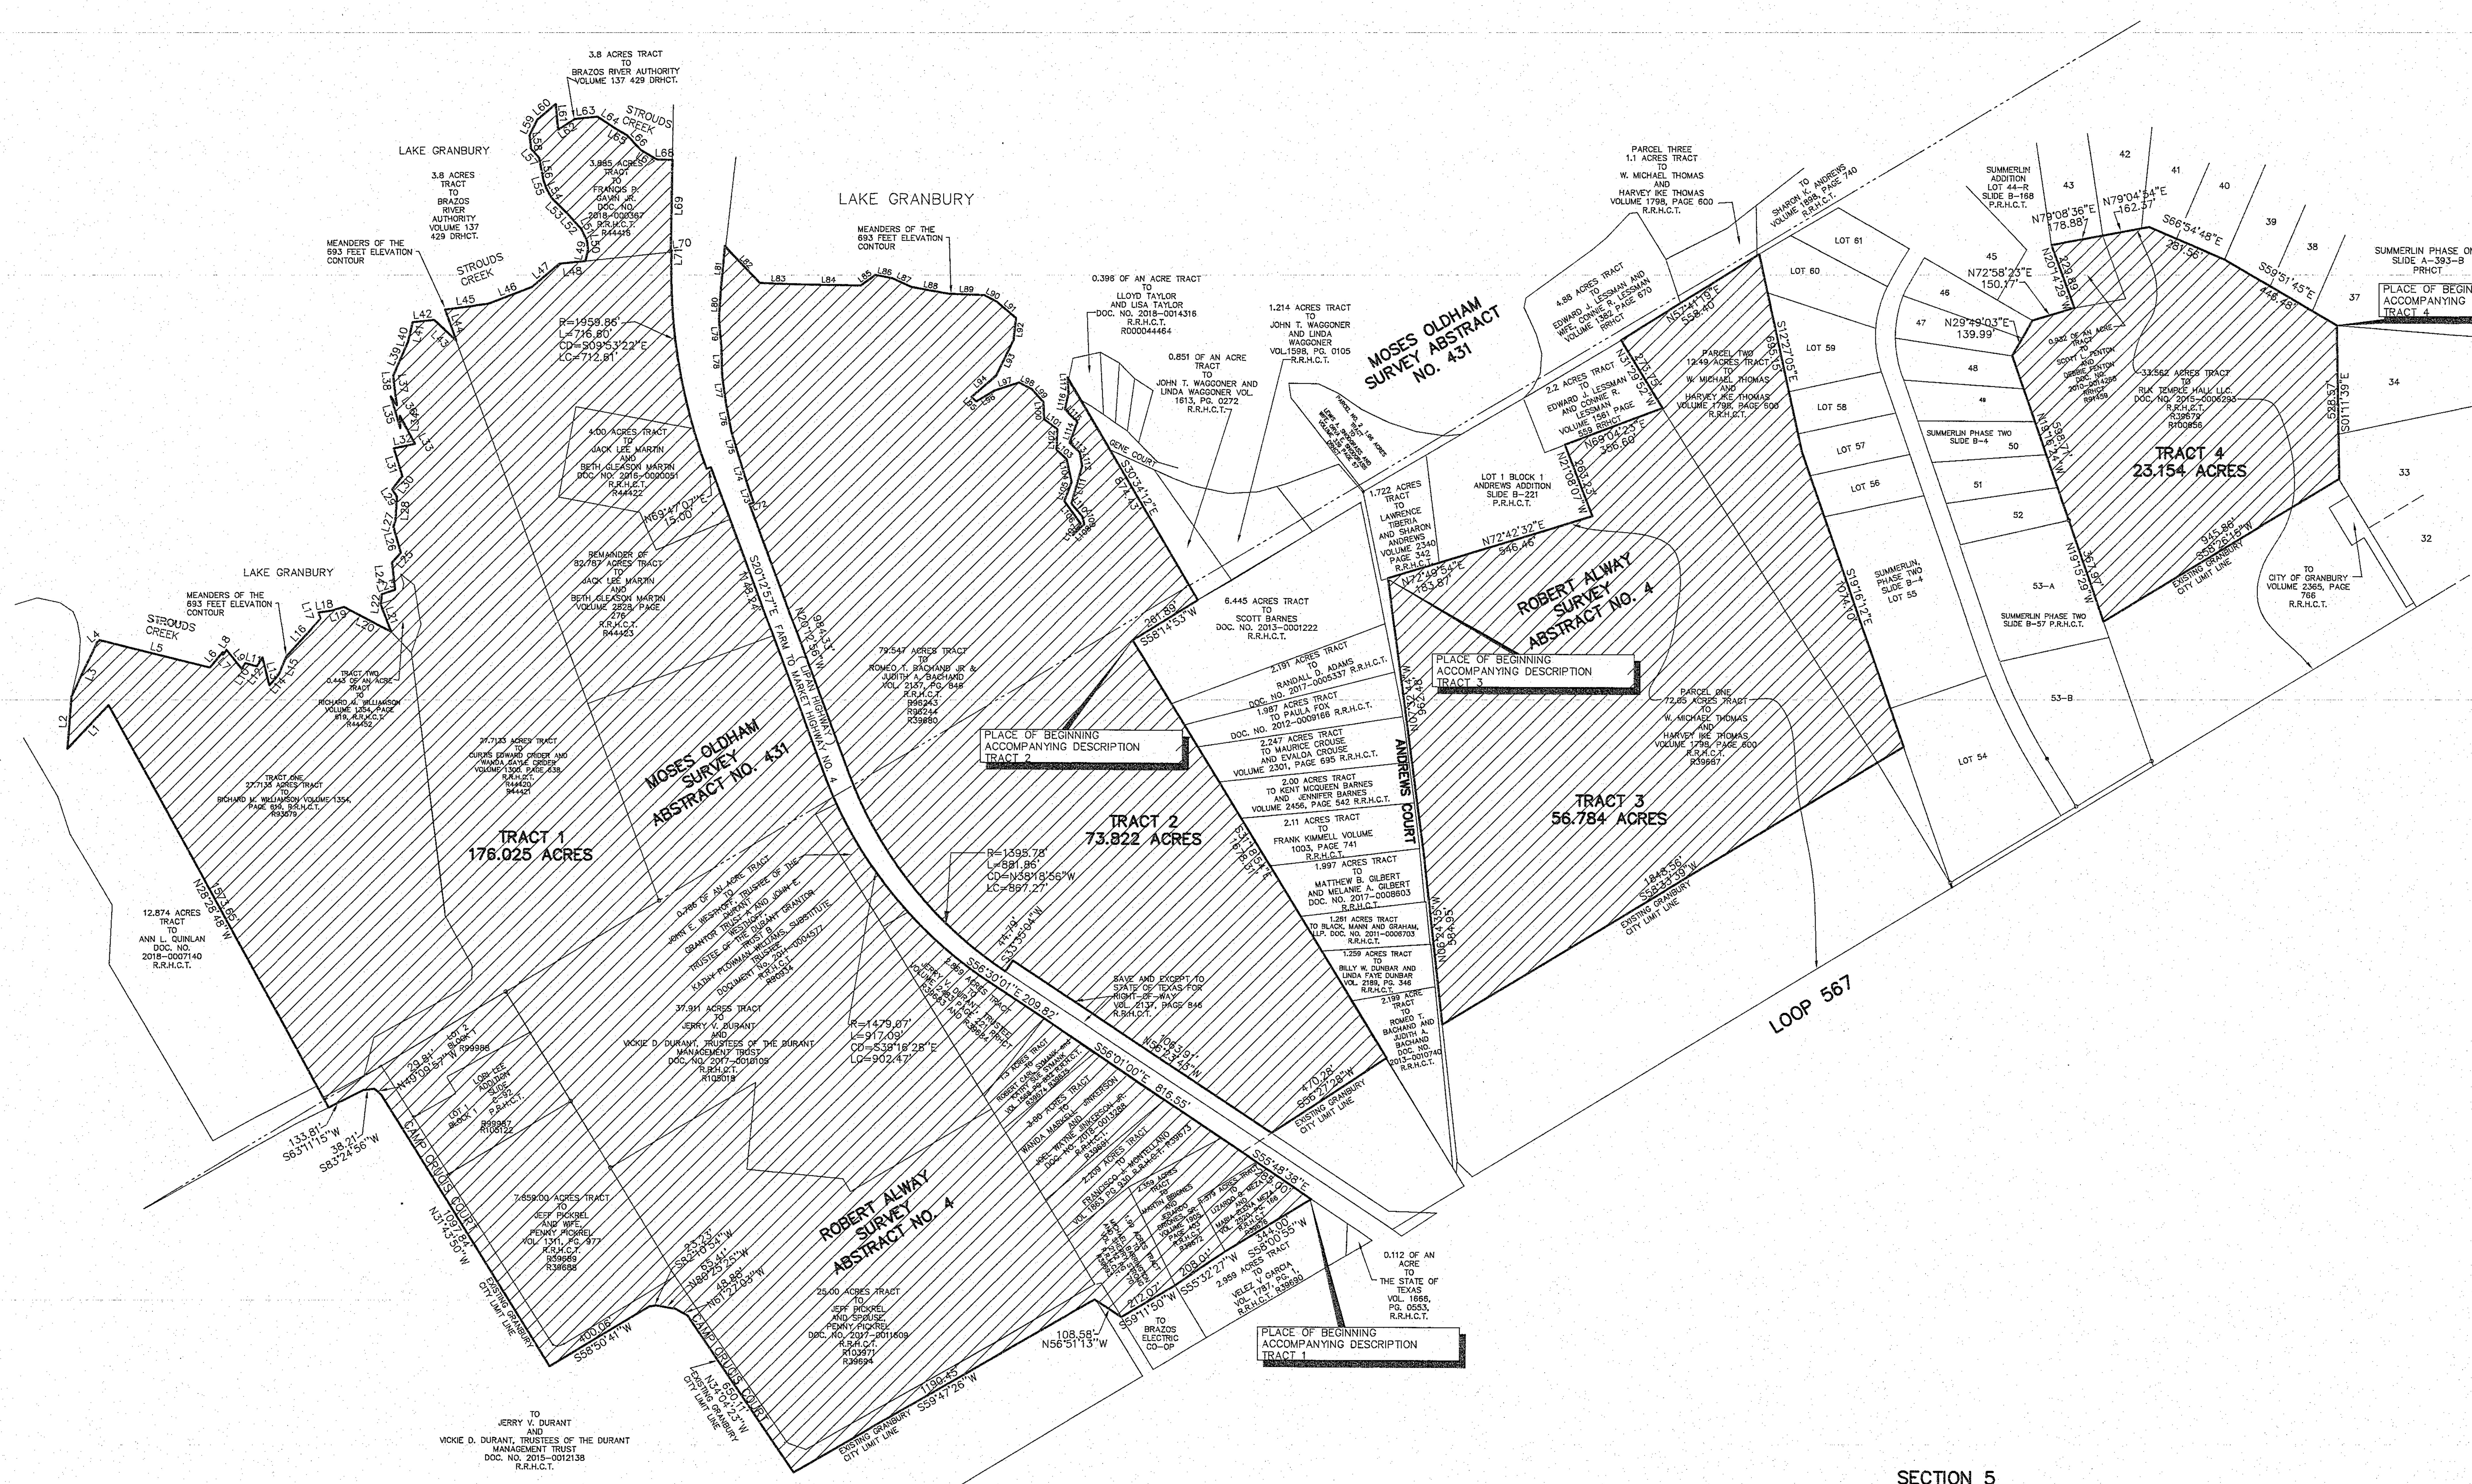

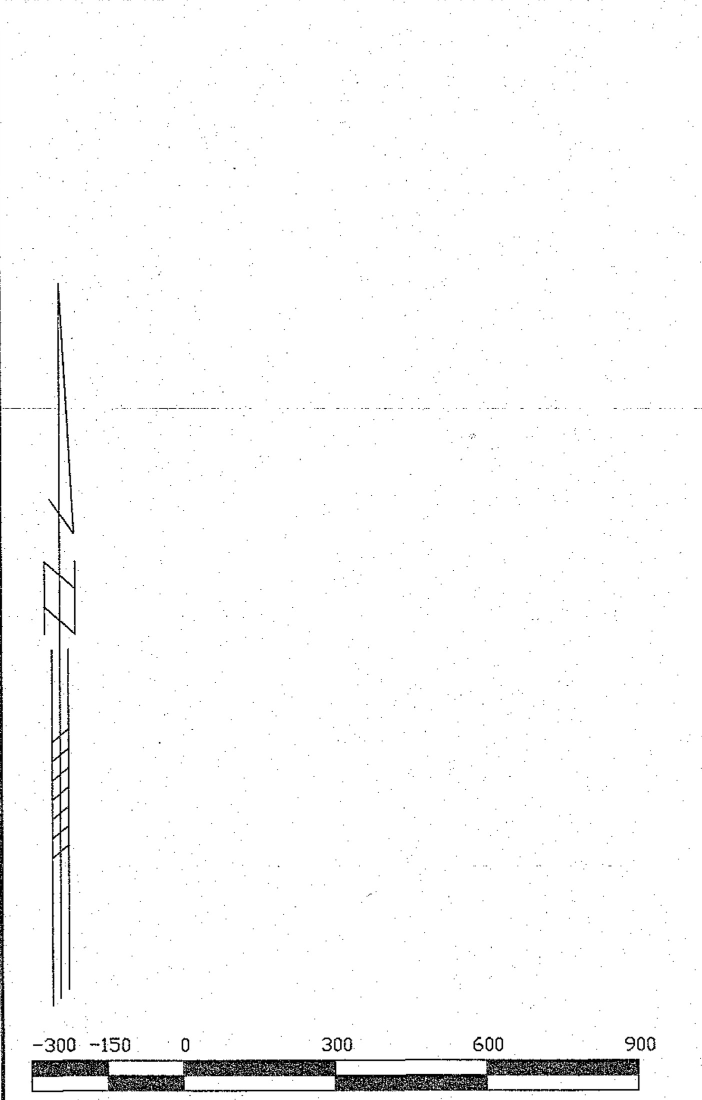

-300 -150 0 300 600 900

GRAPHIC SCALE

FILE NAME: ANNEXP5.DWG

SECTION 5
TRACTS 1, 2, 3 AND 4
EXHIBIT
OF THE AREA PROPOSED FOR
INVOLUNTARY ANNEXATION
INTO THE CITY OF GRANBURY
PARTS OF THE MOSES OLDHAM SURVEY, ABSTRACT NO. 431, AND
THE ROBERT ALWAY SURVEY, ABSTRACT NO. 4 SITUATED IN HOOD
COUNTY, TEXAS.
The bearings and coordinate positions are per the Texas State
Plane Coordinate System North Central Zone, NAD 83 (2011).
The lengths shown hereon are horizontal ground lengths.
February, 2019.